


NOTE:- Serving height for children up to 12 years of age.
This model is available with a work top height of 800mm
and a Trayslide height of 773mm.
Please add "**B**" to the end of the product code.

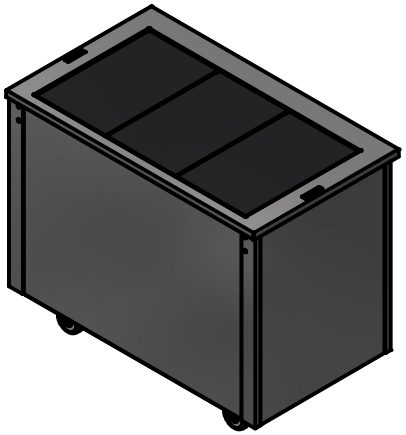

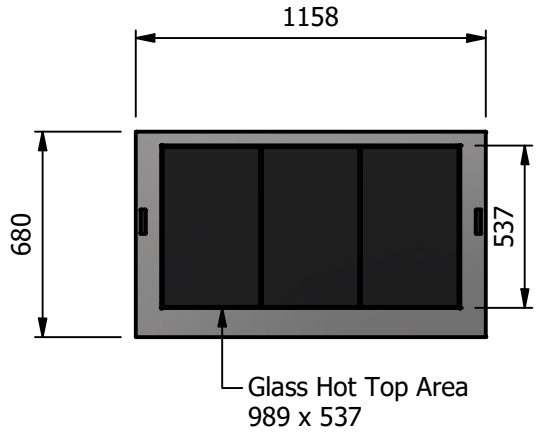


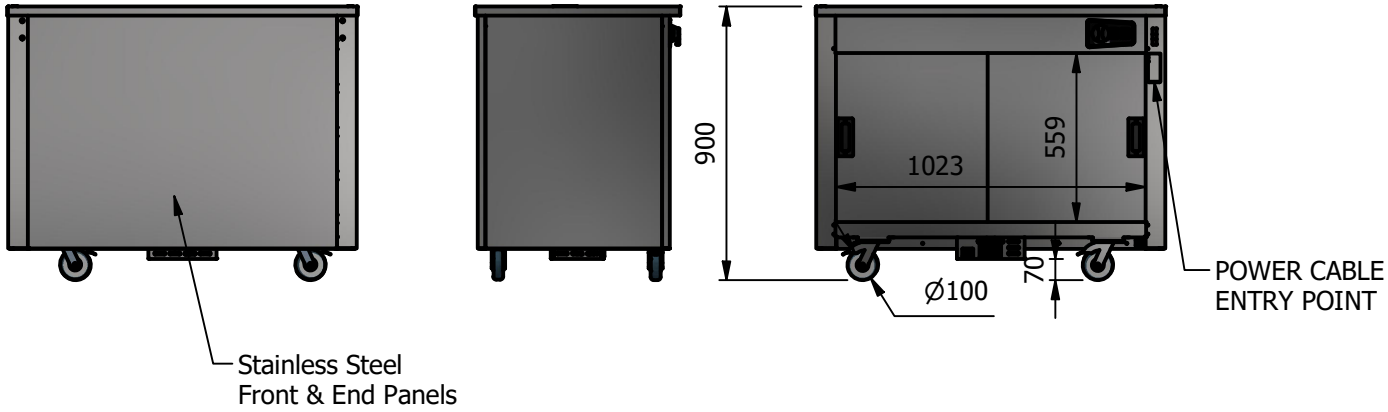

Versigen Specification

Neo-Ceram glass hot Top
The Stainless steel top inset with Neo Ceram glass panels provides a clean hot serving area.

Dry Heat
Fan Assisted Hotcupboard

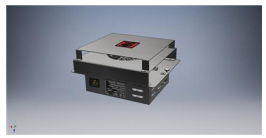

Sahara Fan Model SF315

Dimensions
Width - 1158mm
Depth - 680mm
Height - 900mm
Weight - 82kg

Area of hot top
989mm x 537mm

Capacity of Hot Cupboard [usable inside space]
Width - 1023mm
Depth - 555mm
Usable Height Bottom shelf - 204mm
Usable Height Top Shelf - 245mm

35 covers & meals [10" plated meals stacked using plate covers]
or
133 off 10" plates stacked for heating
or
6 off 1/1GN pans side by side 150mm deep 3 on top 3 on bottom

Power Rating
2.04kw with no gantry, 2.48Kw with heated gantry.

Removable Fan heating System Sahara Fan Model SF315

Materials
1.2mm 304 Grade St/ Steel Top & Supports
0.7mm 430 Grade St/ Steel Internal Structure
GN 1/1 Grid Shelves with 30mm x 30mm tube supports

Installation
All swivel castors, two braked

ALL SHEET METAL DIMENSIONS ARE I/S (INSIDE SIZES) (UNLESS OTHERWISE STATED)

ALL DIMENSIONS IN (mm), TOLERANCE = LINEAR ± 0.5mm, ANGULAR ± 0.5mm (OR AS STATED). ALL SHARP EDGES TO BE REMOVED FROM SHEET METAL PARTS

Product	VERSICARTE			Product No	N/A	© No reproduction or publication of this drawing may be made, and no article may be manufactured or assembled in accordance with this drawing without prior written consent. This prohibition is a term of any contract relating to this drawing. Rights reserved under the Copyright Act 1956 as ammended by the Design Copyright Act 1968.	Versigen	
Description	VC3HT							
Material/Finish		Thickness		Desp/Date				
Legacy P/N		Weight	82kg	Quote No.		Dwg No.	VCP-072582	Issue
Client				SO Number	STANDARD	Drawn By	ABB	-
Client Project				Approved By		Date	04/07/2023	
Versigen Australia Pty Ltd 1/182 Hartley Road, Smeaton Grange NSW 2567 T: +61 1300 653 330, E: sales@versigen.com.au, Web: www.versigen.com.au						Scale	1 : 25	Sheet 1 / 1 **A4**