
NOTE:- Serving height for children up to 12 years of age.
This model is available with a work top height of 800mm and a Trayslide height of 773mm.
Please add "**B**" to the end of the product code.

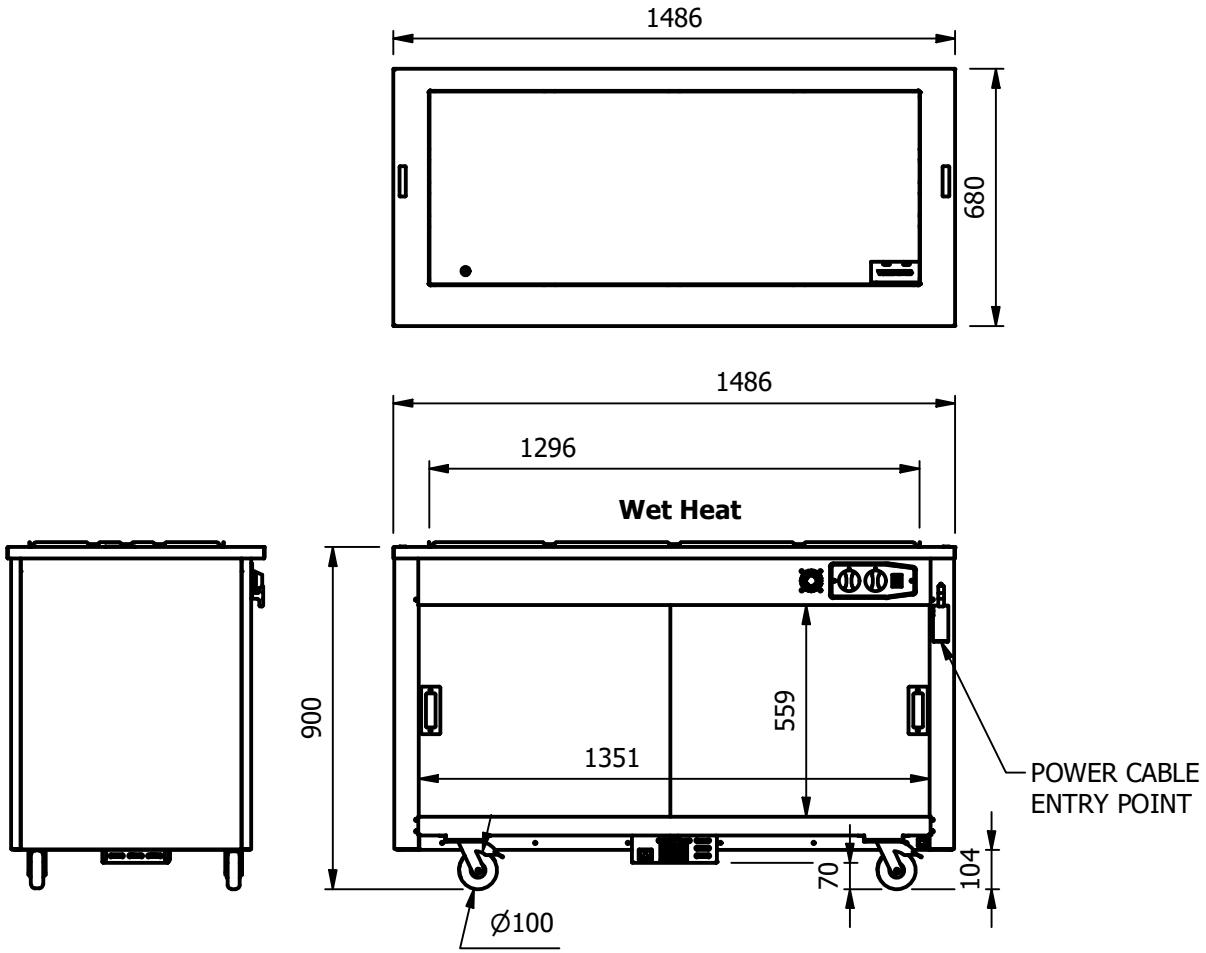

Versigen Specification

Wet heat
Water level is an economic, 20mm deep with a water level mark on the well complete with drain valve and swing-out run-off tube for easy emptying. The well has a raised lip designed to hold Gastronorm pans and heats via solid state elements fitted under the well, additional excess residual hot air from the hot cupboard is also used to maintain temperature which gives energy saving efficiency.

Dry Heat
Fan Assisted Hotcupboard

Dimensions
Width - 1486mm
Depth - 680mm
Height - 900mm
Weight - 101kg


Sahara Fan Model SF309

Capacity of Bainmarie
Four GN1/1 pans up to 150mm deep
[Note:-pans are not supplied, available at extra cost]

Capacity of Hot Cupboard [usable inside space]
Width - 1351mm
Depth - 555mm
Usable Height Bottom shelf - 204mm
Usable Height Top Shelf - 245mm

50 covers & meals [10" plated meals stacked using plate covers]
or
190 off 10" plates stacked for heating
or
8 off 1/1GN pans side by side 150mm deep 4 on top 4 on bottom

Power Rating
2.9kw with no gantry, 3.56Kw with heated gantry.

Removable Fan heating System Sahara Fan Model SF309

Materials
1.2mm 304 Grade St/ Steel Top & Supports
0.7mm 430 Grade St/ Steel Internal Structure
GN 1/1 Grid Shelves with 30mm x 30mm tube supports

Installation
All swivel castors, two braked

ALL SHEET METAL DIMENSIONS ARE I/S (INSIDE SIZES) (UNLESS OTHERWISE STATED)

ALL DIMENSIONS IN (mm), TOLERANCE = LINEAR ± 0.5mm, ANGULAR ± 0.5mm (OR AS STATED). ALL SHARP EDGES TO BE REMOVED FROM SHEET METAL PARTS

Product	VERSICARTE			Product No	N/A	© No reproduction or publication of this drawing may be made, and no article may be manufactured or assembled in accordance with this drawing without prior written consent. This prohibition is a term of any contract relating to this drawing. Rights reserved under the Copyright Act 1956 as ammended by the Design Copyright Act 1968.	Versigen	
Description	*** VC4BMW ***							
Material/Finish		Thickness		Desp/Date				
Legacy P/N		Weight	101kg	Quote No.		Dwg No.	VCP-084985	Issue
Client				SO Number	STANDARD	Drawn By	ABB	-
Client Project				Approved By		Date	03/07/2023	
Versigen Australia Pty Ltd 1/182 Hartley Road, Smeaton Grange NSW 2567 T: +61 1300 653 330, E: sales@versigen.com.au, Web: www.versigen.com.au						Scale	1 : 20	Sheet 1 / 1 **A4**